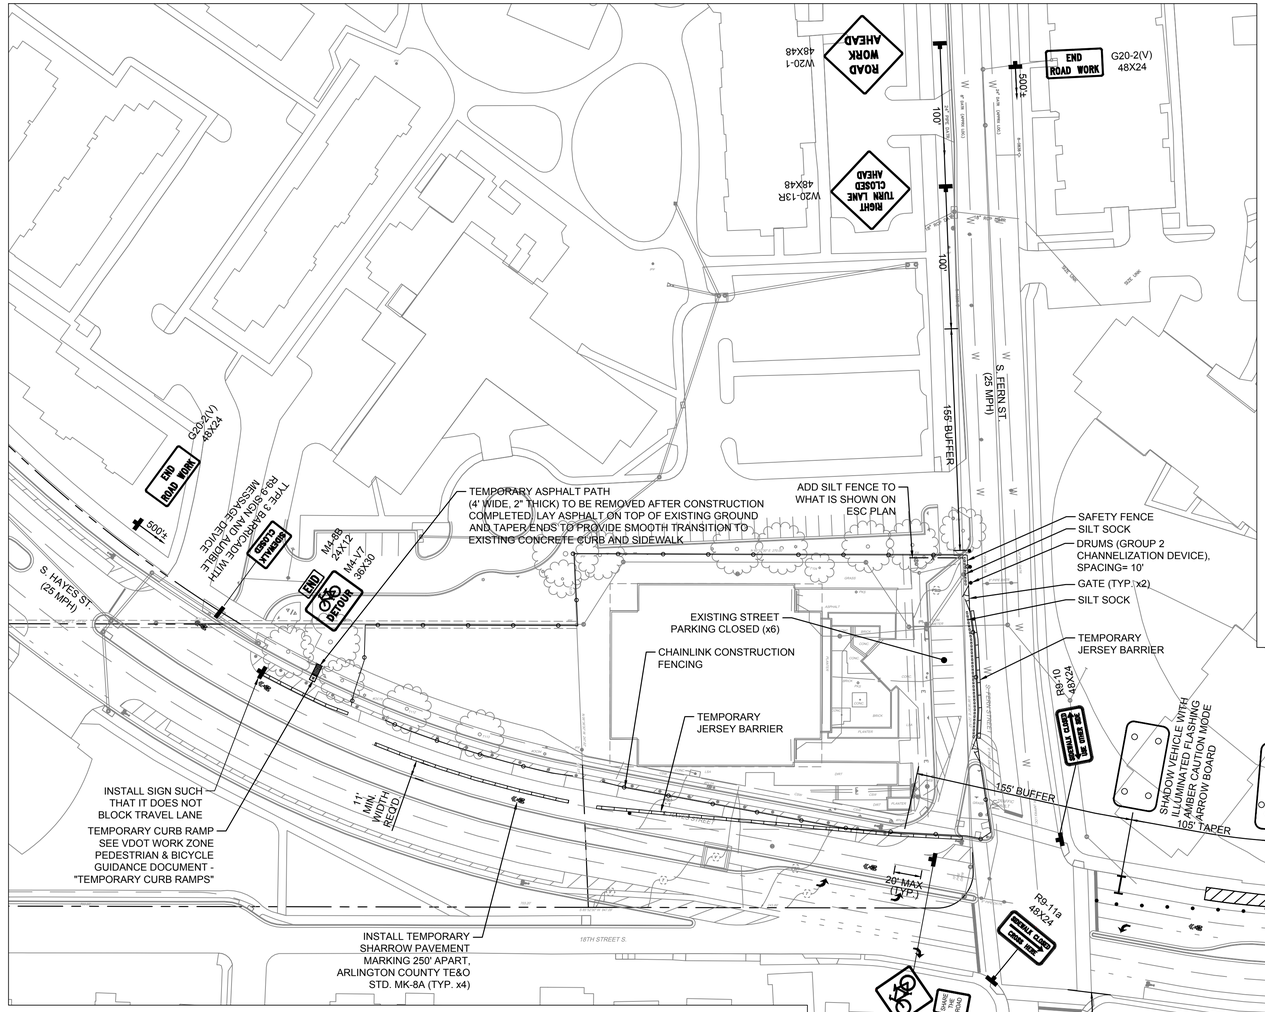

INSET A - 1" = 50'

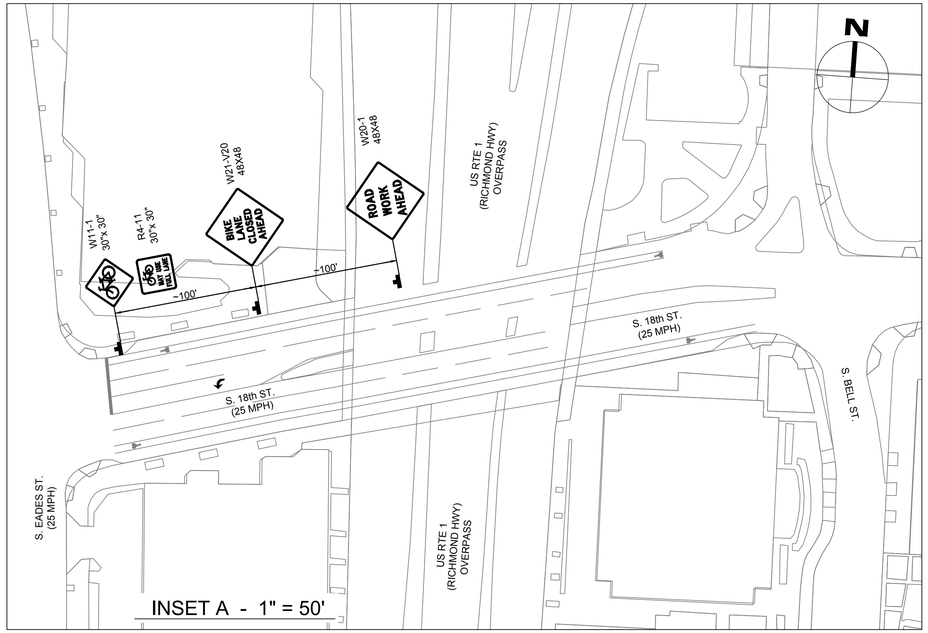

SEE INSET A ABOVE FOR ADDITIONAL SIGNING

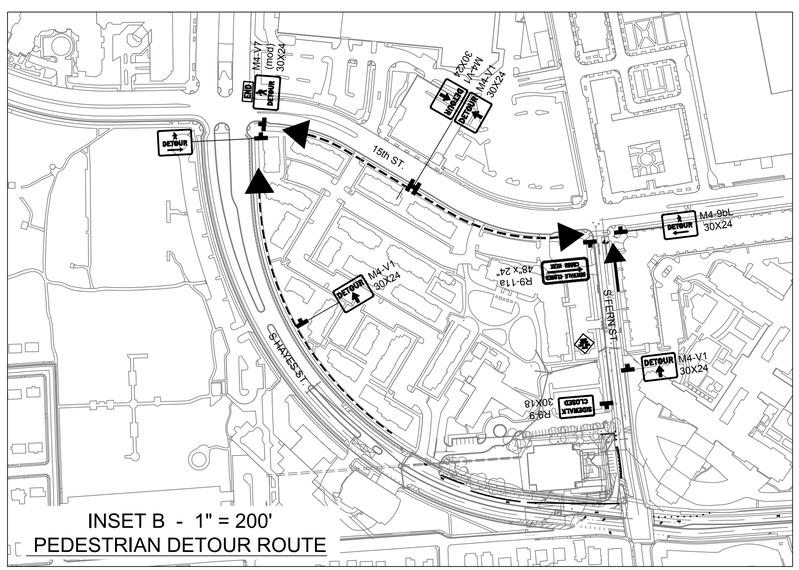

INSET B - 1" = 200'
PEDESTRIAN DETOUR ROUTE

MOT NARRATIVE - PHASE 3

1. Anticipated duration of Phase 3: NOV 2021 - DEC 2021 (This phase will be approximately 1 month.)
2. Construction Activity Work Hours: See notes on Phase 1 MOT plan.
3. This phase is for the period of construction prior to the county implementing their own MOT plan associated with the County road project for Fern St. This plan needed because County road project not complete prior to this project.
4. Close outside lane of S. Hayes St. per TTC 16.2. Install additional temporary "Sharrow" pavement markings on S. Hayes St. and S. 18th St. per MOT plans. Install signs for pedestrian detour along S. Fern St. north to 15th St. and along S. Hayes St. north to 15th St. Also, install "Bike Lane Closed" signage on S. Fern St. south of Hayes St./18th St. intersection.
5. MOT implementation shall be coordinated with the County's 18th Street S contractor during construction.

Dominion Energy®

Dewberry®
Dewberry Engineers Inc.
4805 Lake Brook Drive, Suite 200
Glen Allen, VA 23060; (p) 804.290.7957

CRYSTAL SUBSTATION EXPANSION & MODERNIZATION

USE PERMIT PLAN U-1815-69-1

1720 S. FERN ST.
ARLINGTON, VA 22202

SEAL

COMMONWEALTH OF VIRGINIA
STEFAN R. BROOKS
Lic. No. 39585
11/01/2021
PROFESSIONAL ENGINEER

SCALE

0' 25' 50' 100'
SCALE: 1" = 50'

REVISIONS

REV	DATE	DESCRIPTION

DEWBERRY PROJECT NO.
50113169

DOMINION SHEET NAME

DOMINION DRAWING NAME

OPERATIONAL REGION		B/M No.	
PROJECT	003599	NAME	DATE
DESIGNER		DAB	11/01/21
PROJECT ENGINEER		SRB	11/01/21
APPROVED BY			

SHEET TITLE
MOT PLAN
STAGE 3
(FIELD CHANGE)

SHEET #
MOT-1